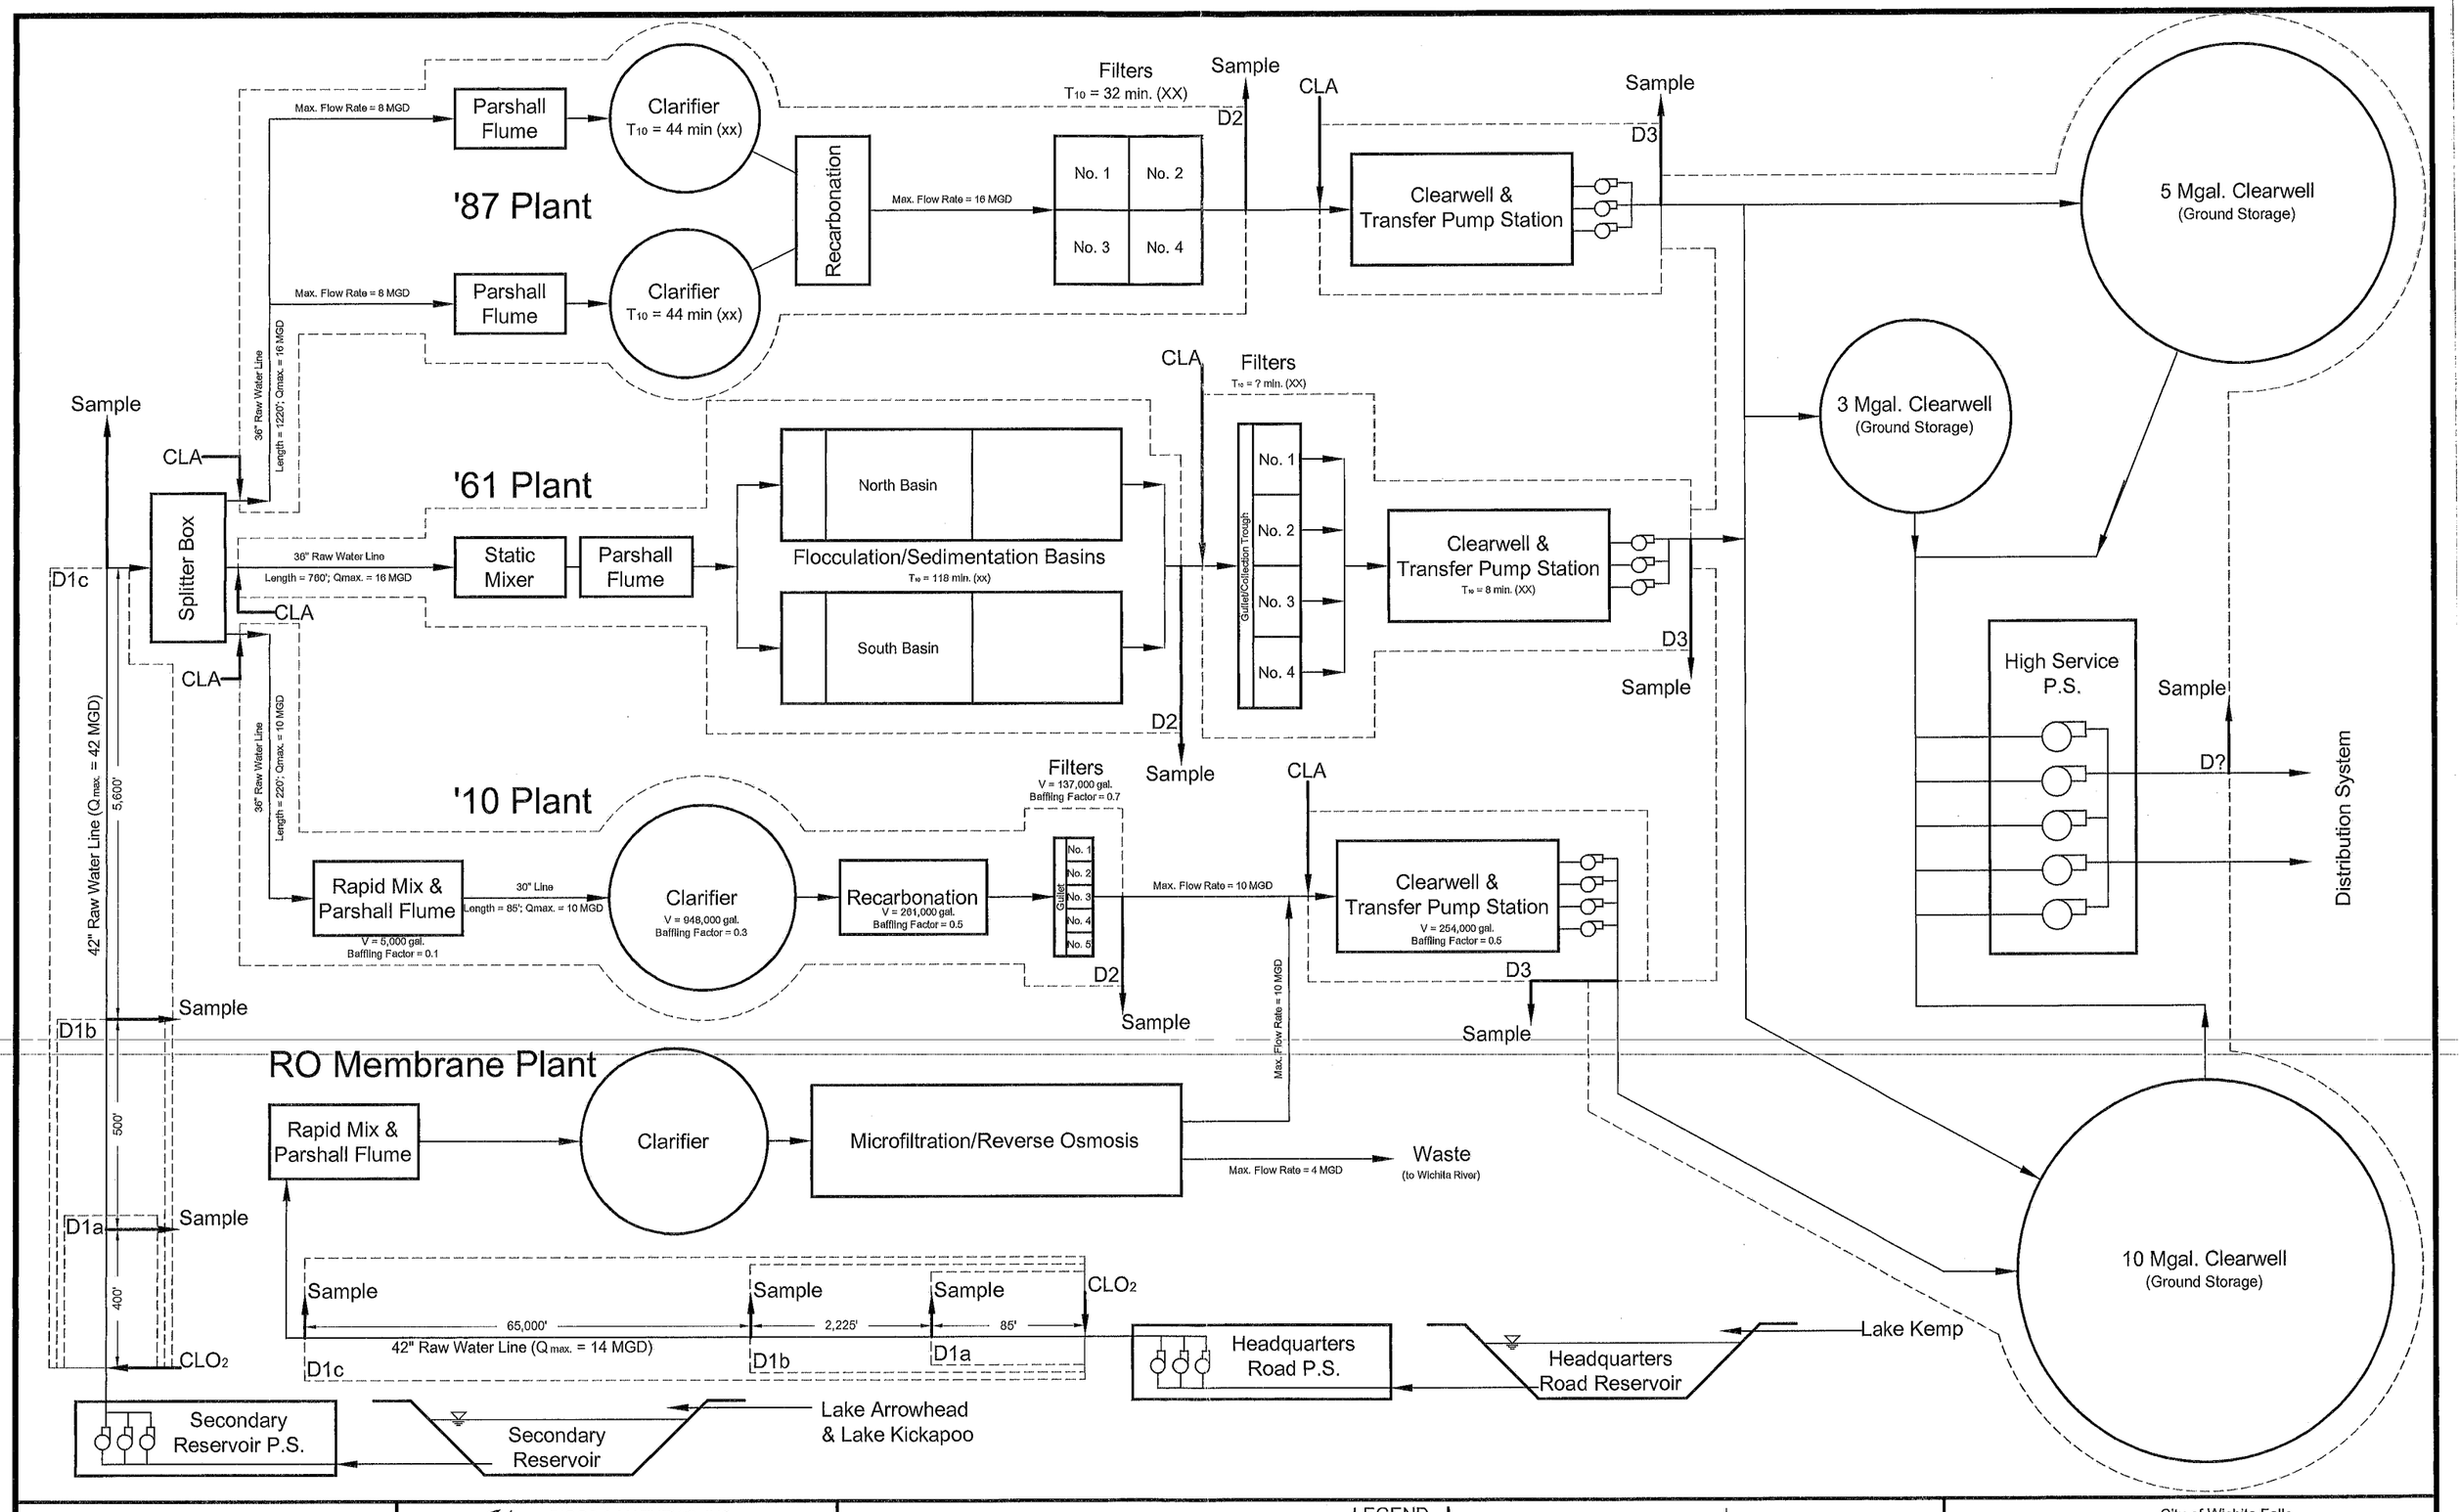

March 22, 2011 DRAWN BY:
f:\03_projects\2011\2011-012\dwg\flow diagram(3-18-10).dwg

BIGGS & MATHEWS, INC.
CONSULTING ENGINEERS
2500 BROOK AVENUE V: (940) 766-0158
WICHITA FALLS, TX 76301 F: (940) 766-3383
TEXAS REGISTERED ENGINEERING FIRM F-834

LEGEND
Flow Path
Disinfection Zone Boundary
Disinfectant Injection Location
Sampling Location

City of Wichita Falls
Cypress Water Treatment Plant
CT Study Flow Diagram

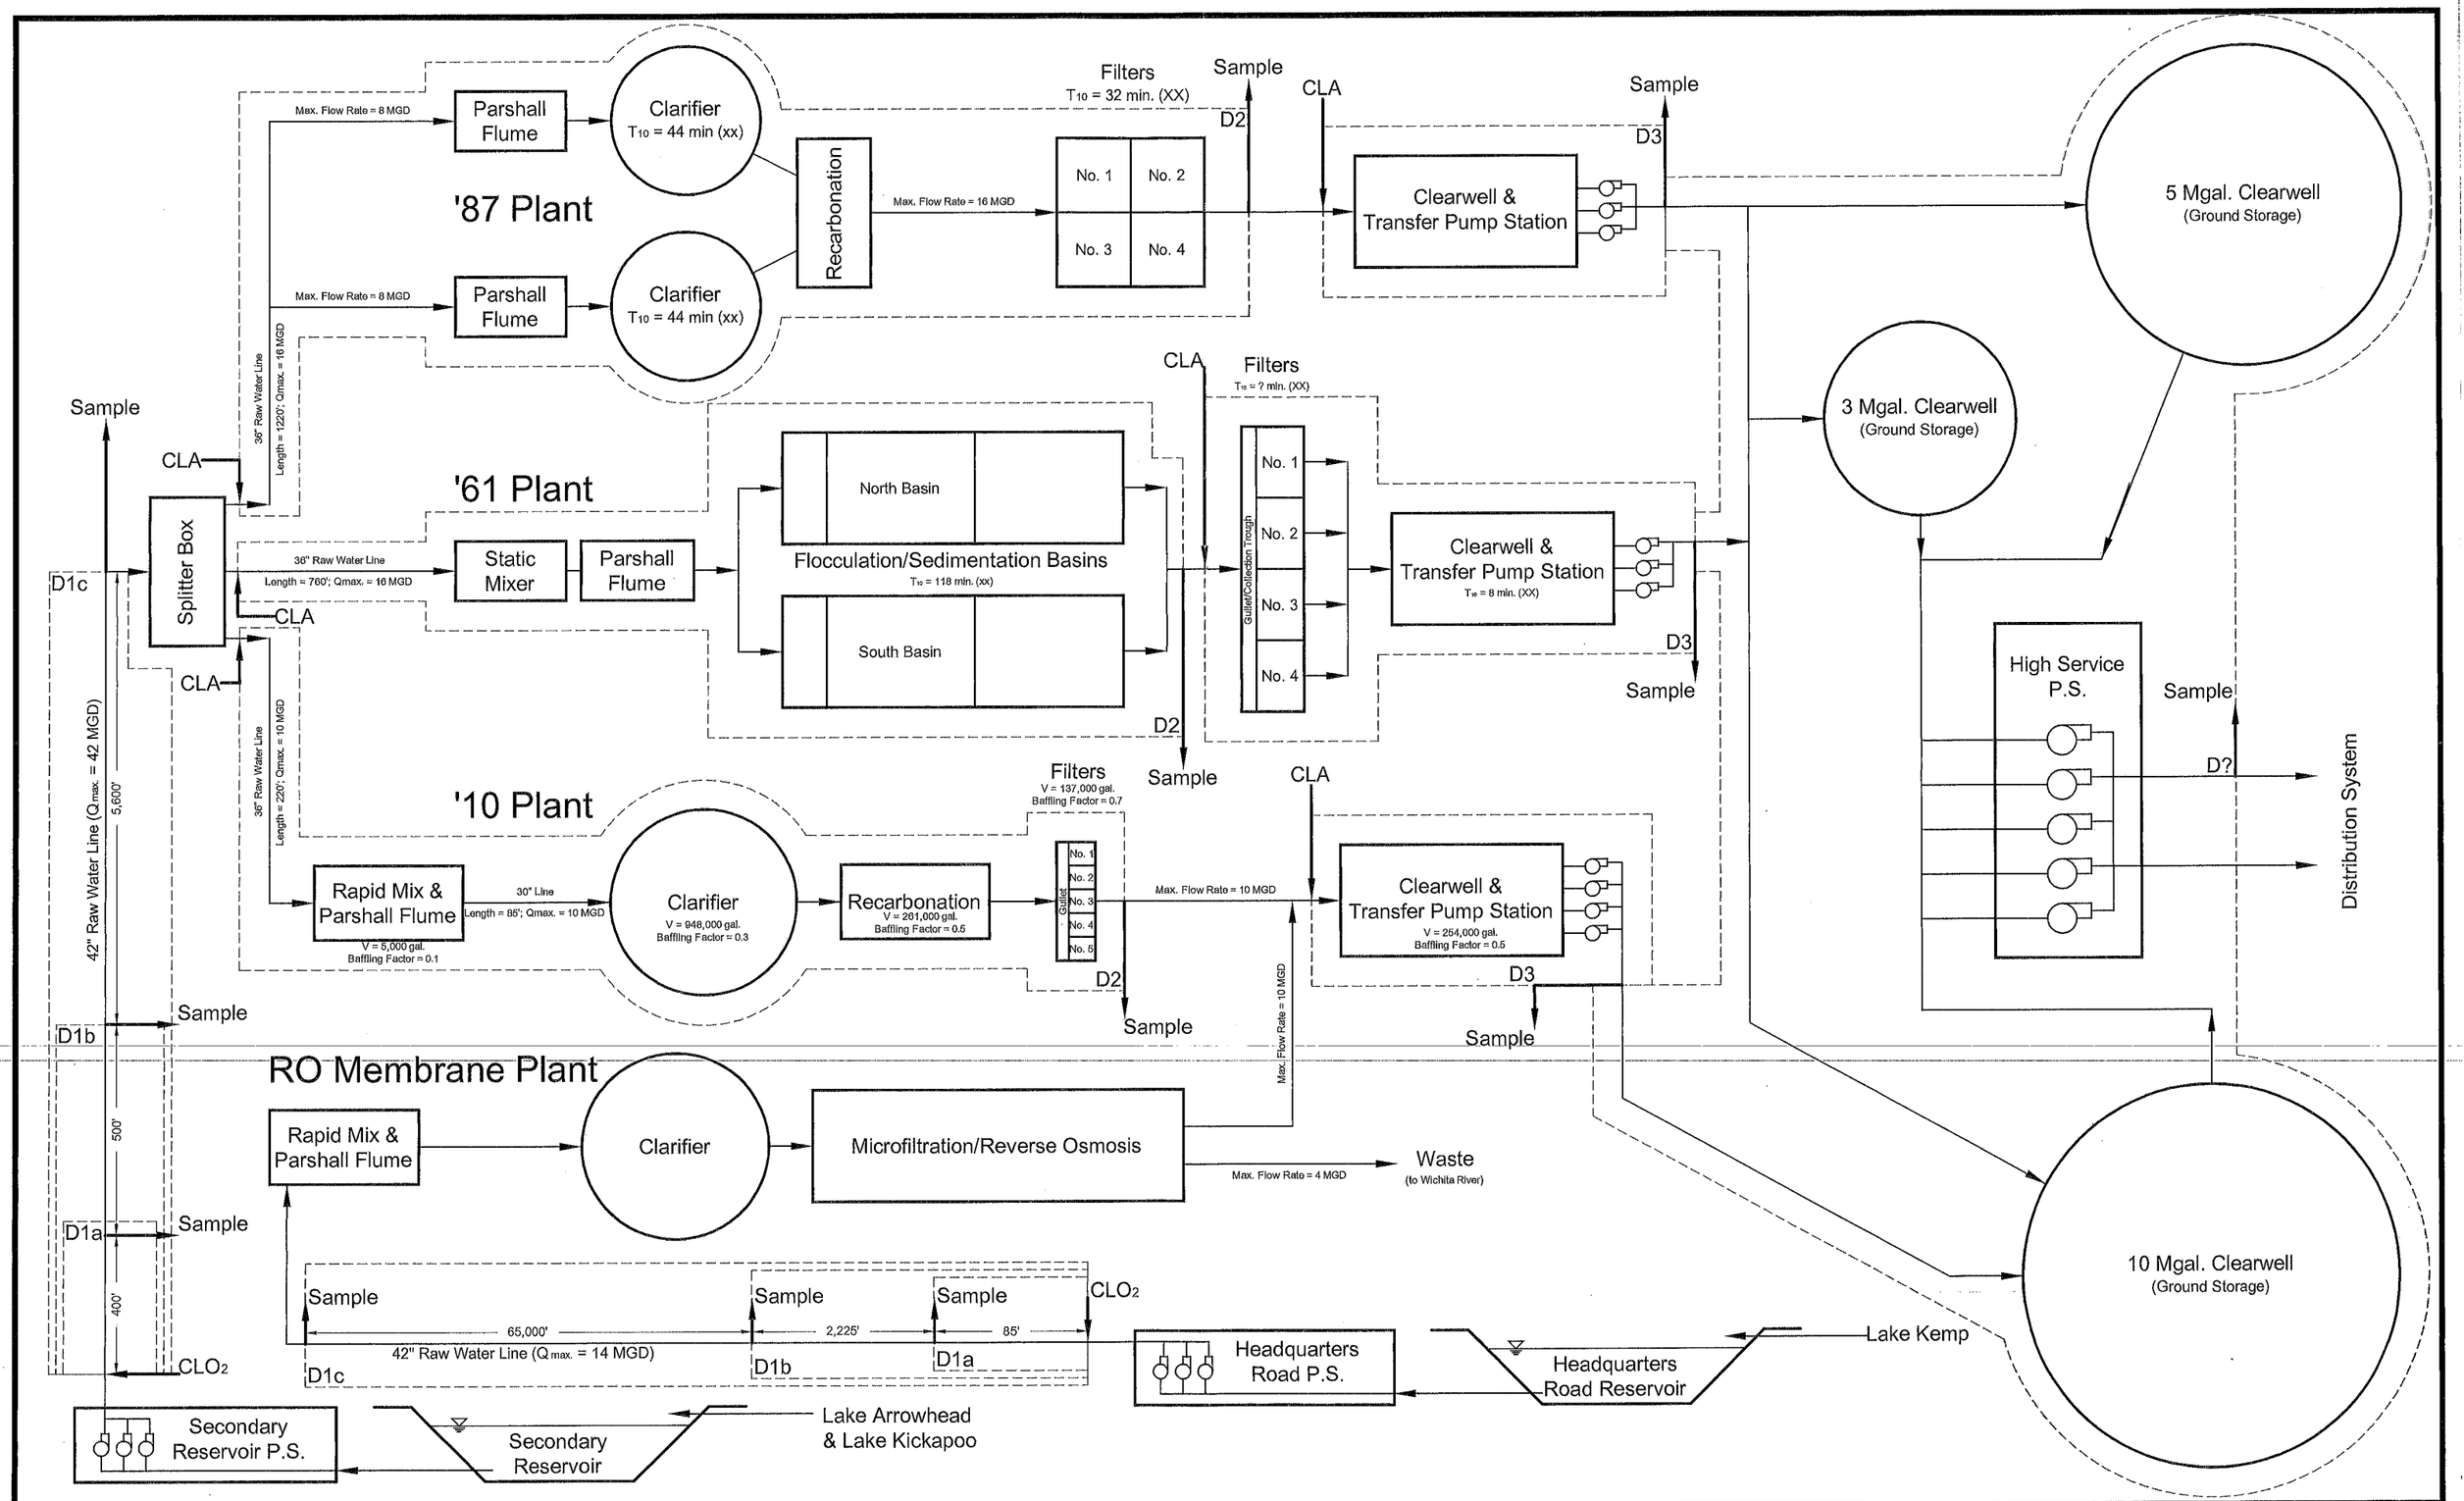

March 22, 2011 DRAWN BY:

f:\03_projects\2011\2011-012\dwg\flow diagram(3-18-10).dwg

BIGGS & MATHEWS, INC.
CONSULTING ENGINEERS
2500 BROCK AVENUE V: (940) 766-0156
WICHITA FALLS, TX 76301 F: (940) 766-3383
TEXAS REGISTERED ENGINEERING FIRM F-834

City of Wichita Falls
Cypress Water Treatment Plant

CT Study Flow Diagram

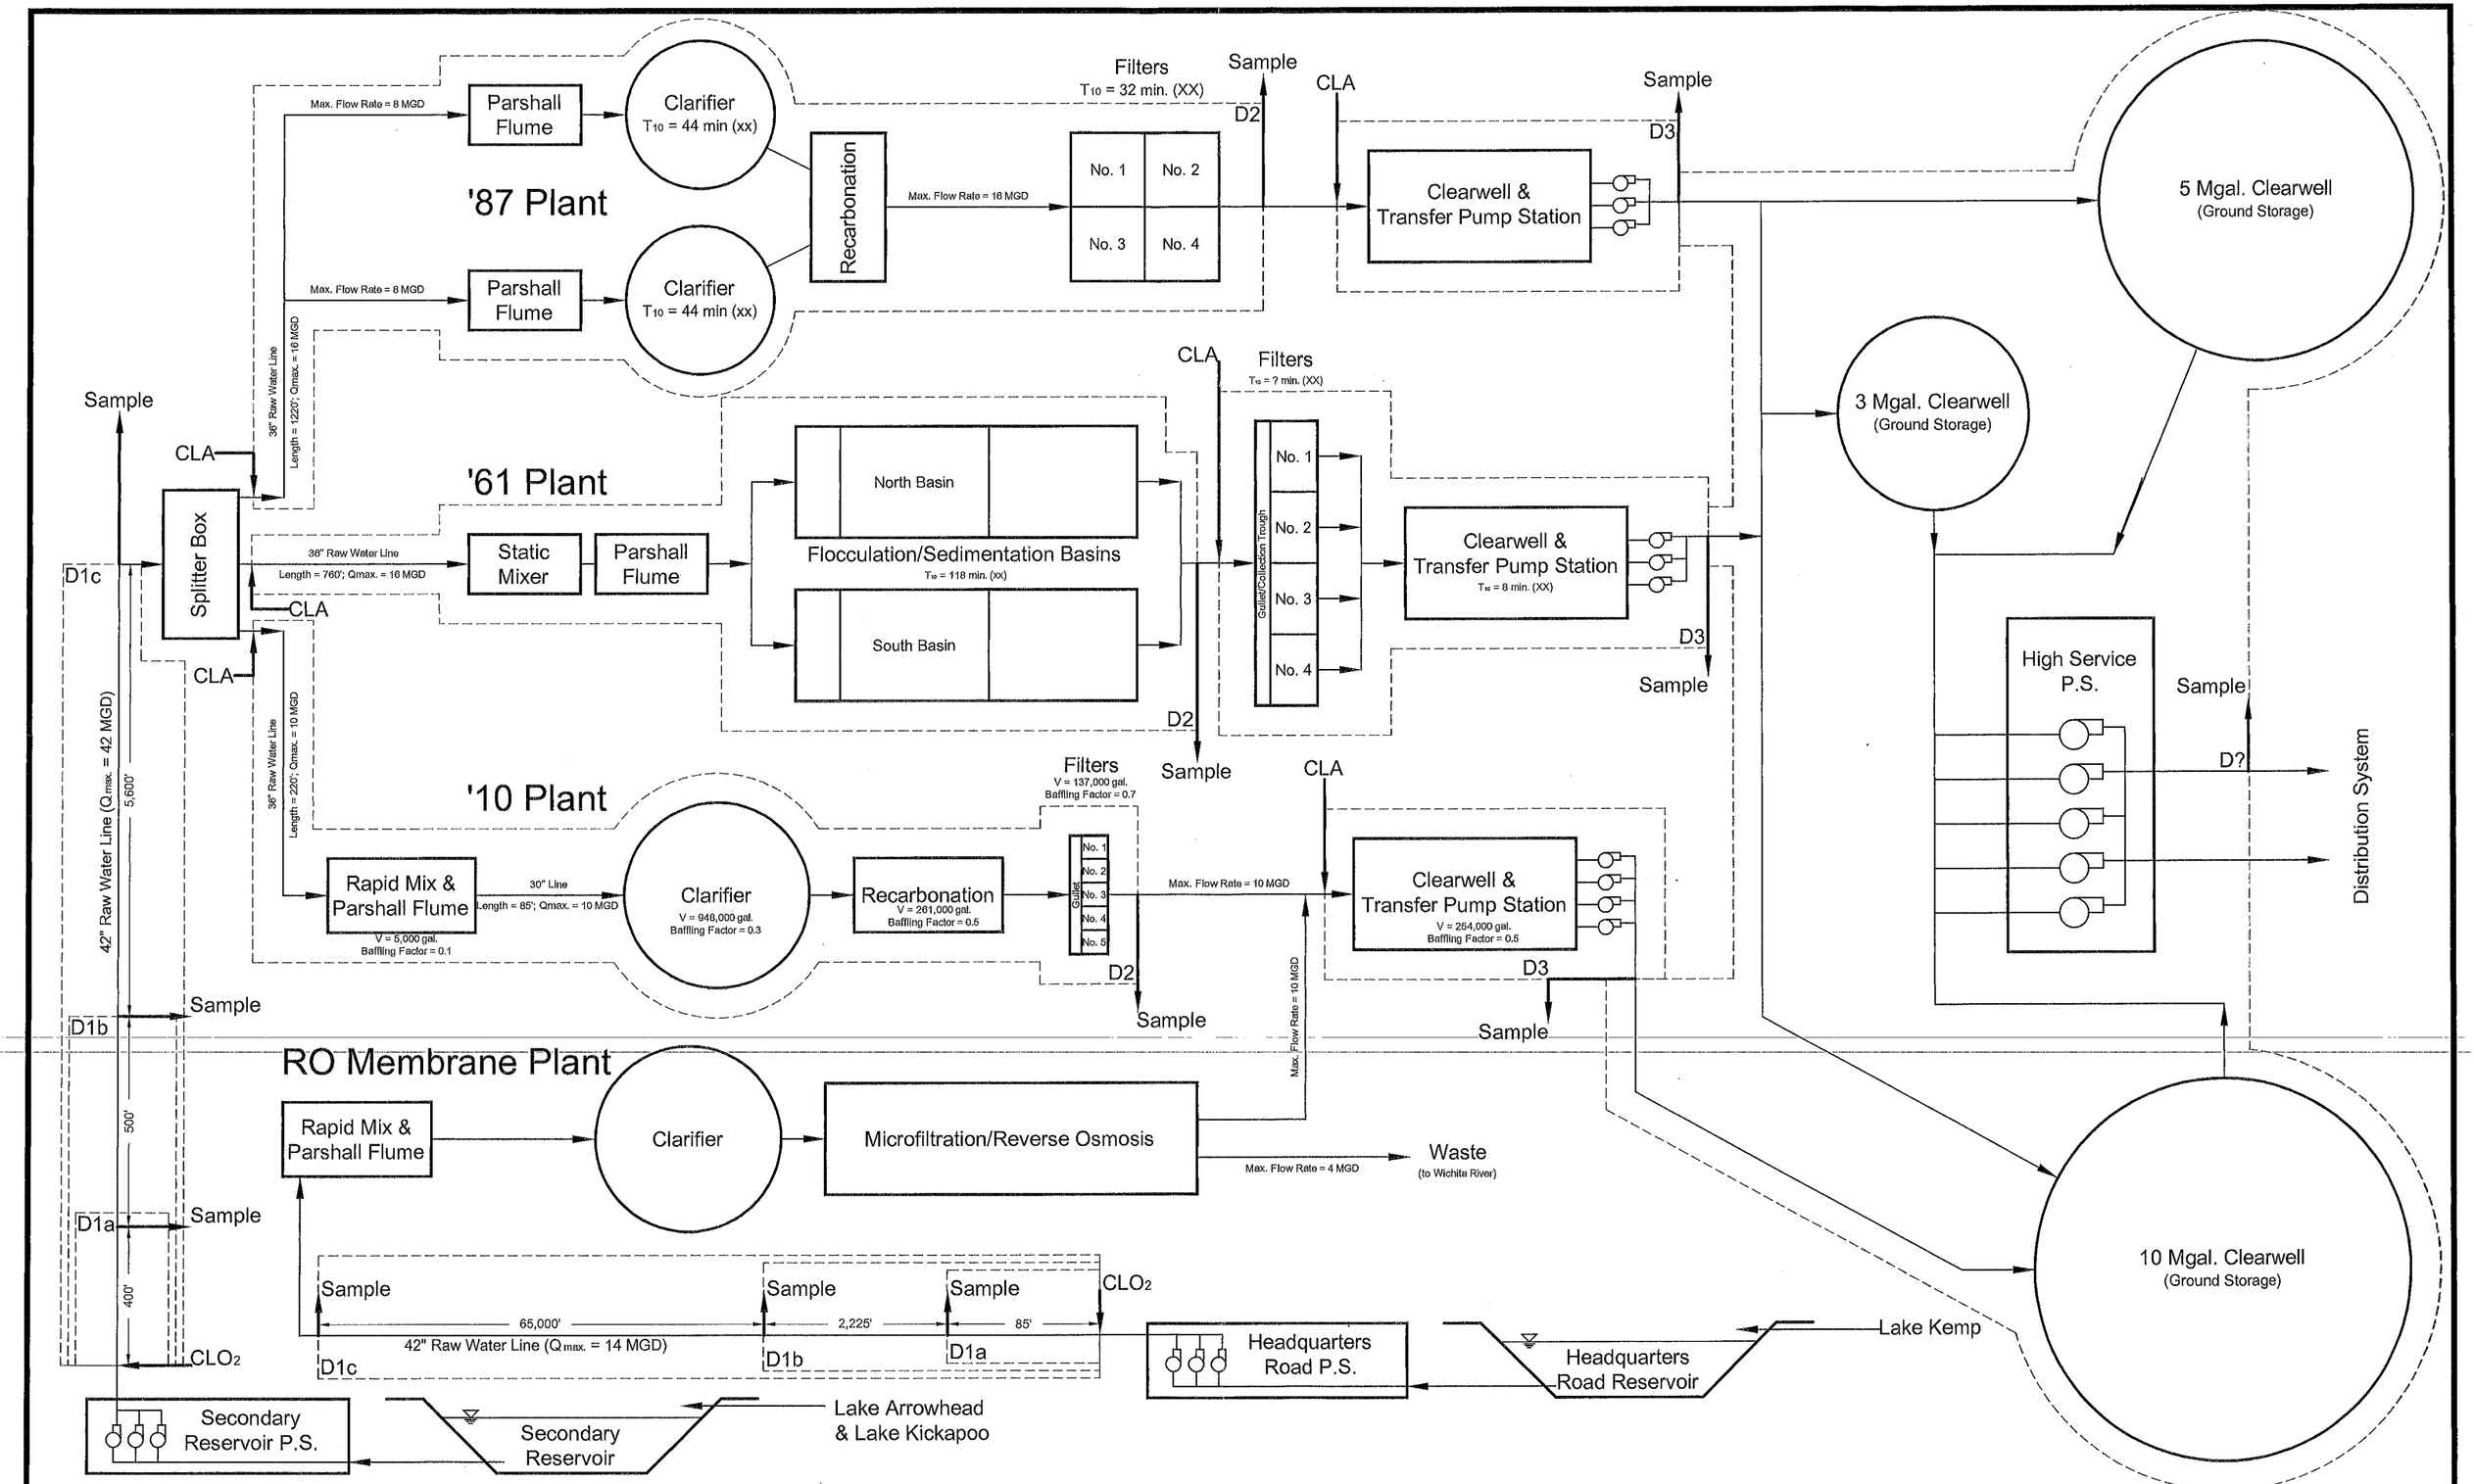

DRAWN BY:
f:\03_projects\2011\2011-012\dwg\flow diagram(3-18-10).dwg

BIGGS & MATHEWS, INC.
CONSULTING ENGINEERS
2500 BROOK AVENUE V: (940) 766-0156
WICHITA FALLS, TX 76301 F: (940) 766-3383
TEXAS REGISTERED ENGINEERING FIRM F-834

LEGEND
Flow Path
Disinfection Zone Boundary
Disinfectant Injection Location
Sampling Location

City of Wichita Falls
Cypress Water Treatment Plant
CT Study Flow Diagram

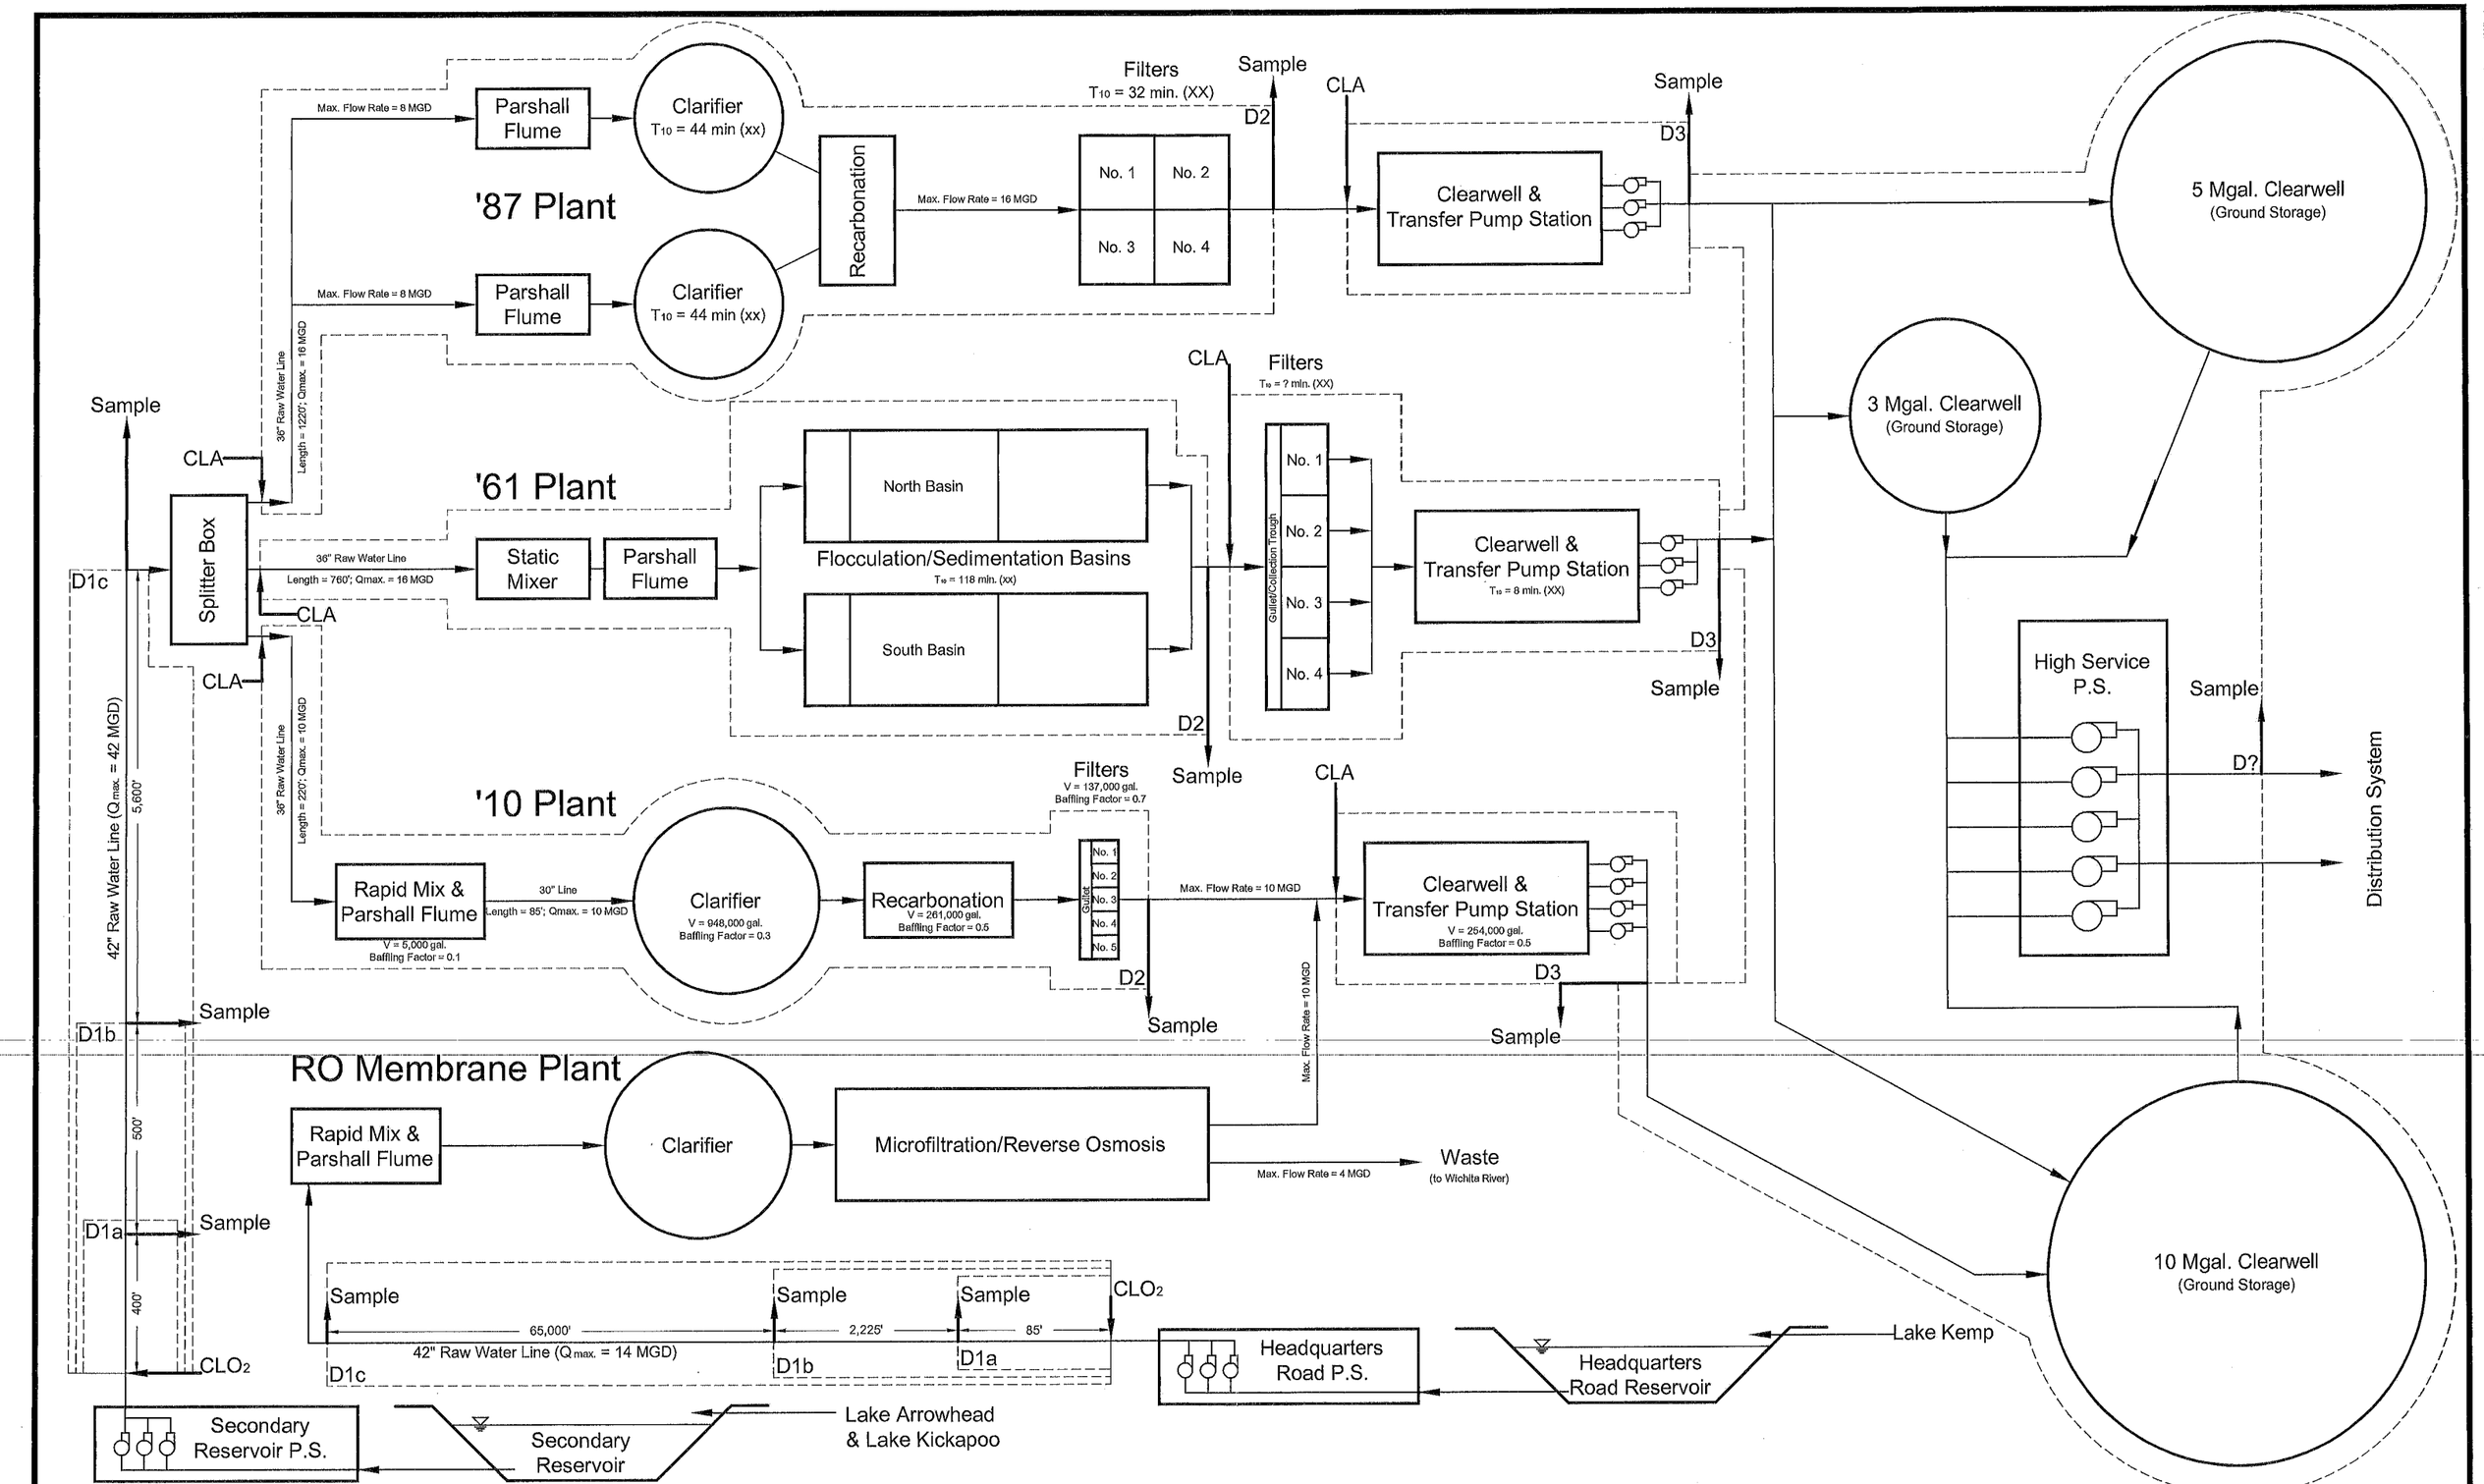

March 22, 2011 DRAWN BY:

f:\03_projects\2011\2011-012\dwg\flow diagram(3-18-10).dwg

BIGGS & MATHEWS, INC.
CONSULTING ENGINEERS
2500 BROOK AVENUE V: (940) 766-0156
WICHITA FALLS, TX 76301 F: (940) 766-3363
TEXAS REGISTERED ENGINEERING FIRM F-834

LEGEND

Flow Path

Disinfection Zone Boundary

Disinfectant Injection Location

Sampling Location

City of Wichita Falls
Cypress Water Treatment Plant

CT Study Flow Diagram

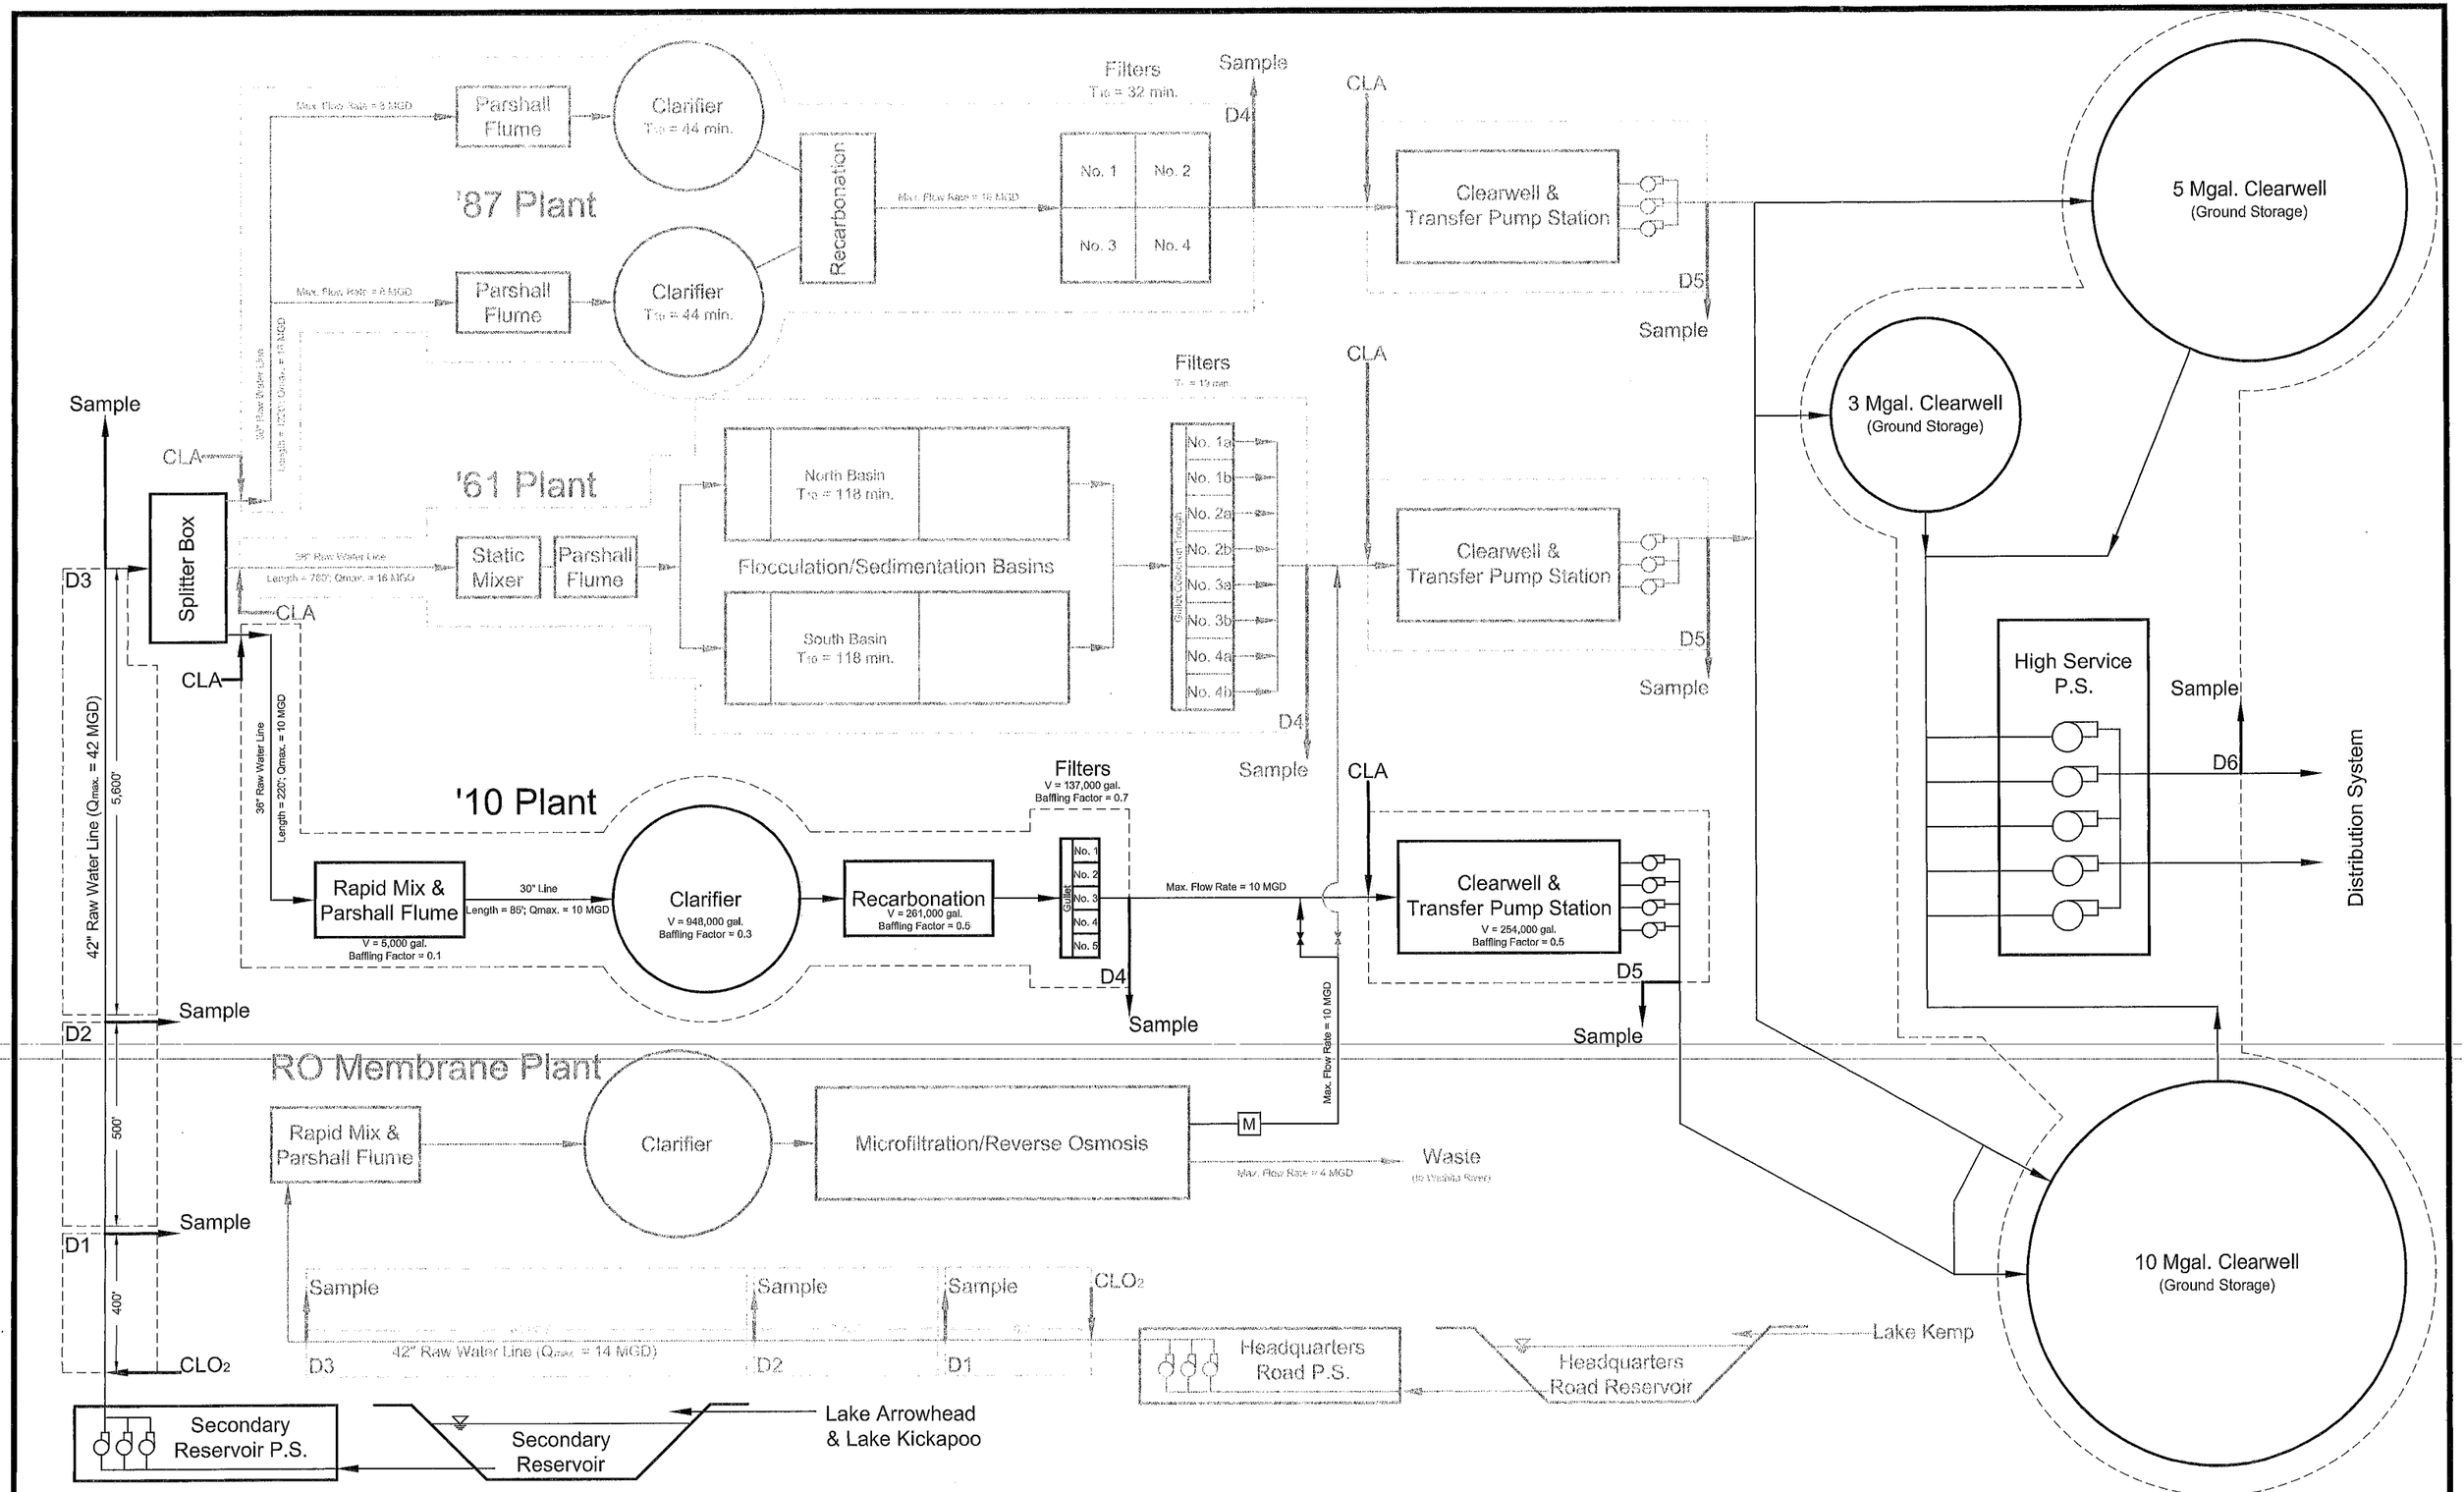

March 25, 2011
f:\03_projects\2011\2011-012\dwg\flow diagram(3-18-10).dwg

BIGGS & MATHEWS, INC.
CONSULTING ENGINEERS
2500 BROOK AVENUE
WICHITA FALLS, TX 76301
V: (940) 766-0156
F: (940) 766-3383
TEXAS REGISTERED ENGINEERING FIRM F-834

LEGEND
Flow Path
Disinfection Zone Boundary
Disinfectant Injection Location
Sampling Location

City of Wichita Falls
Cypress Water Treatment Plant: '10 Plant
CT Study: Flow Diagram